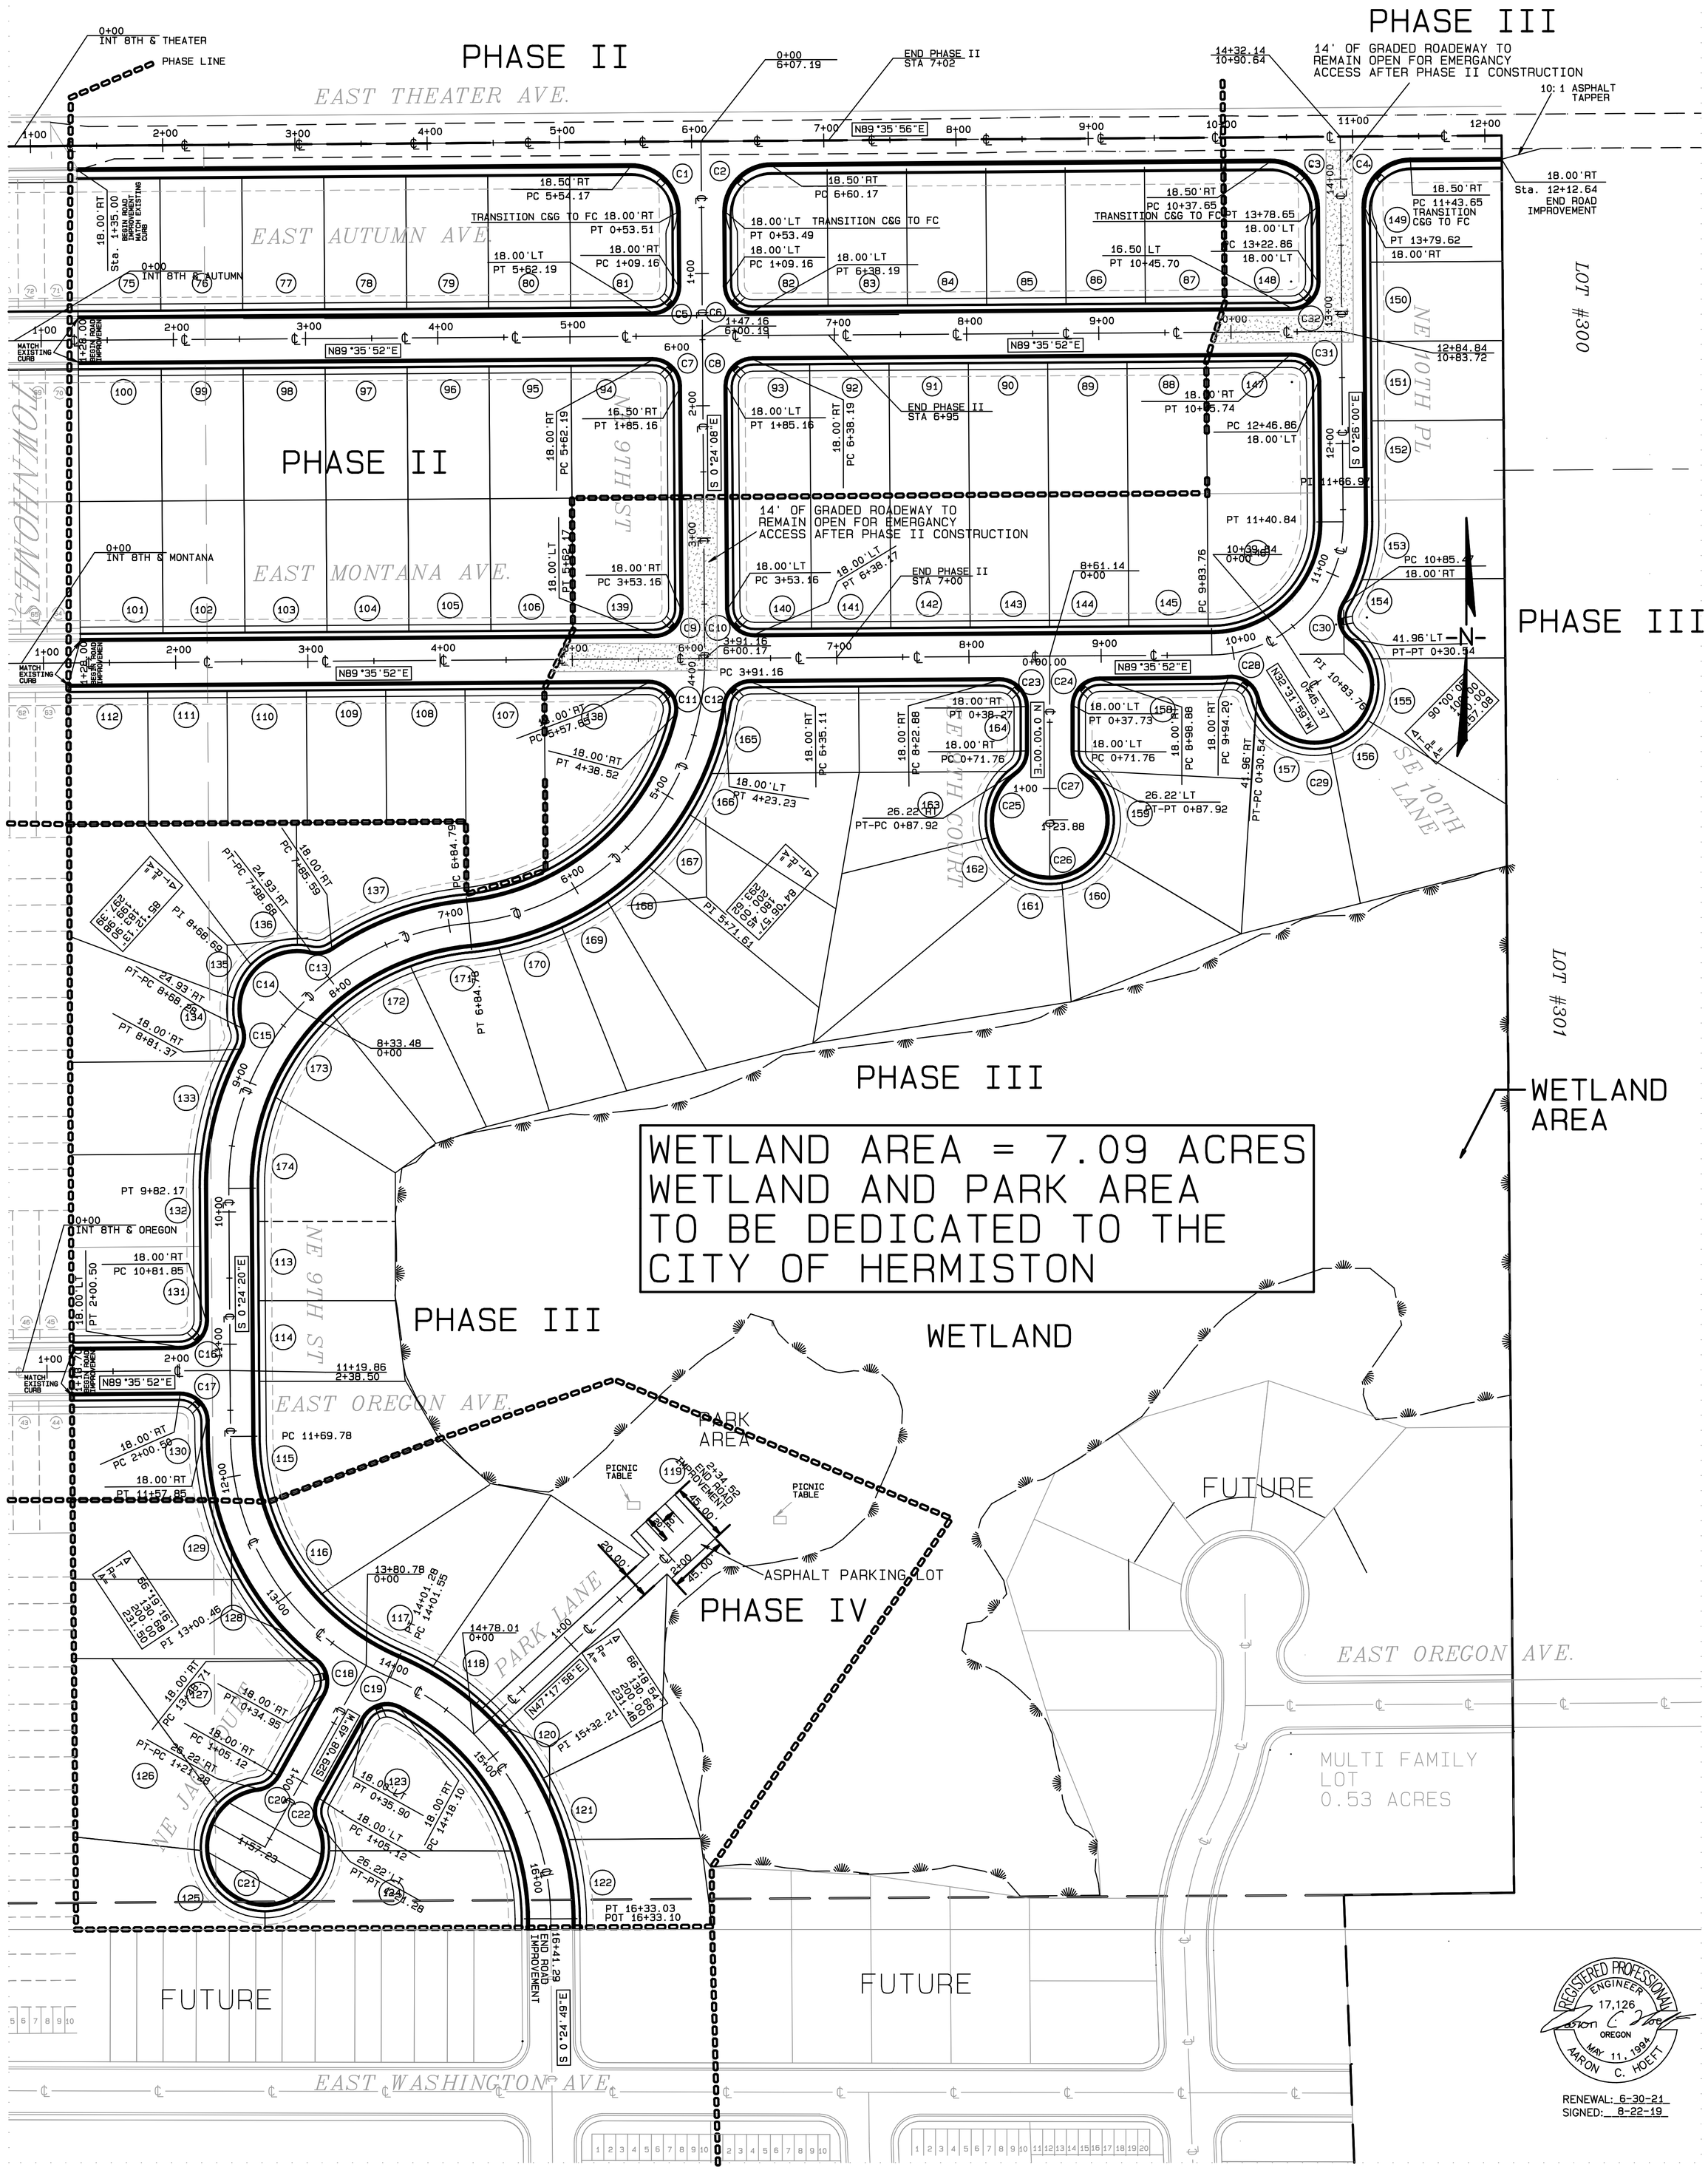

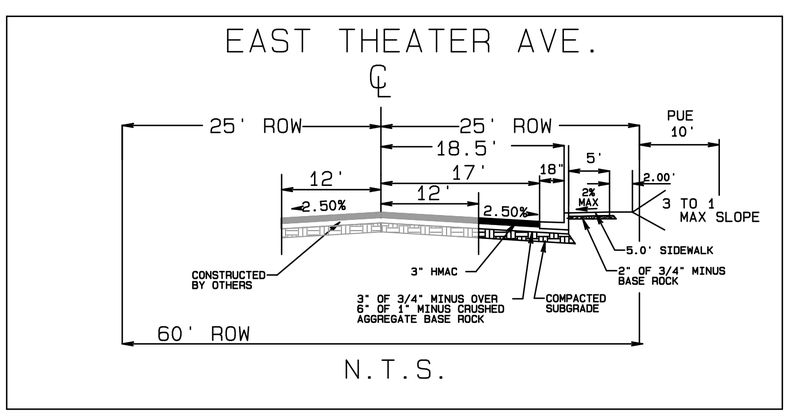

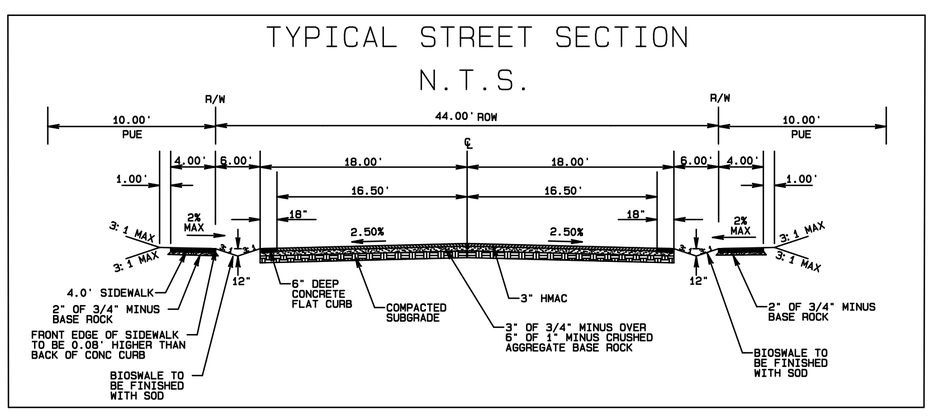

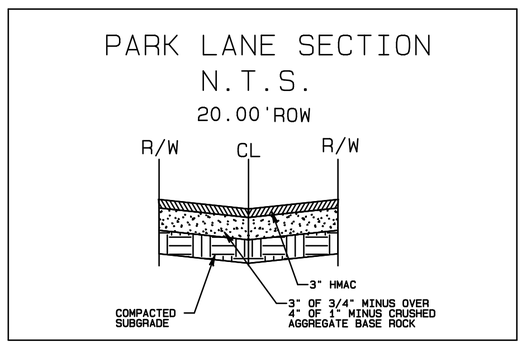

REGISTERED PROFESSIONAL ENGINEER 17,126 OREGON MAY 11, 1994 AARON C. HOEFT

RENEWAL: 6-30-21
SIGNED: 8-22-19

SHEET 3 / 11 DRAWING	**CIMMERON TERRACE PUD PHASE II, III & IV** ROAD PLAN	JOB #19-102	DATE: 8/22/19 DESIGNED BY: ACH DRAWN BY: ACH CHECKED BY: ACH	**ACH ENGINEERING P.S.** 2404 STATELINE ROAD WALLA WALLA, WASHINGTON. 99362 (509) 527-0655	HORIZ. SCALE: 60 VERT. SCALE:

REVISION	DATE
1	
2	
3	
4	
5	